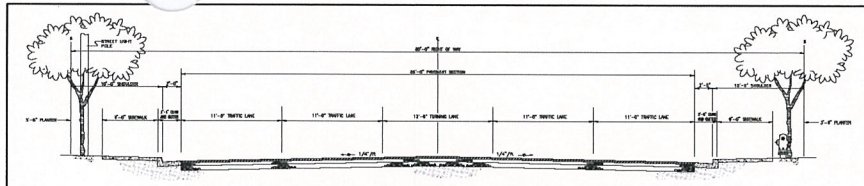

TYPICAL ROADWAY SECTION – EAST KAONOULU STREET
SCALE: 3/16"=1'-0"

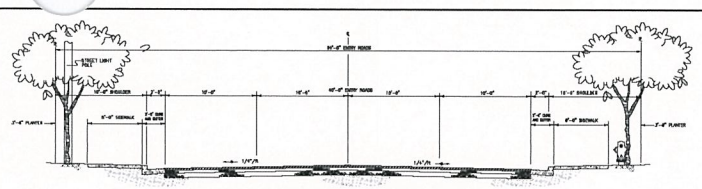

TYPICAL ROADWAY SECTION – MAIN ENTRY ROADS
SCALE: 3/16"=1'-0"

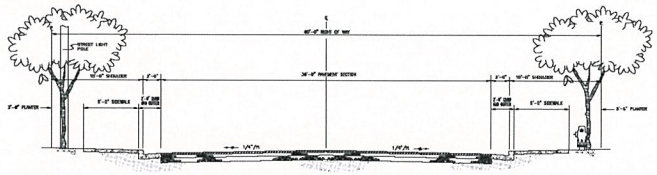

TYPICAL ROADWAY SECTION – INTERNAL ROADS
SCALE: 3/16"=1'-0"

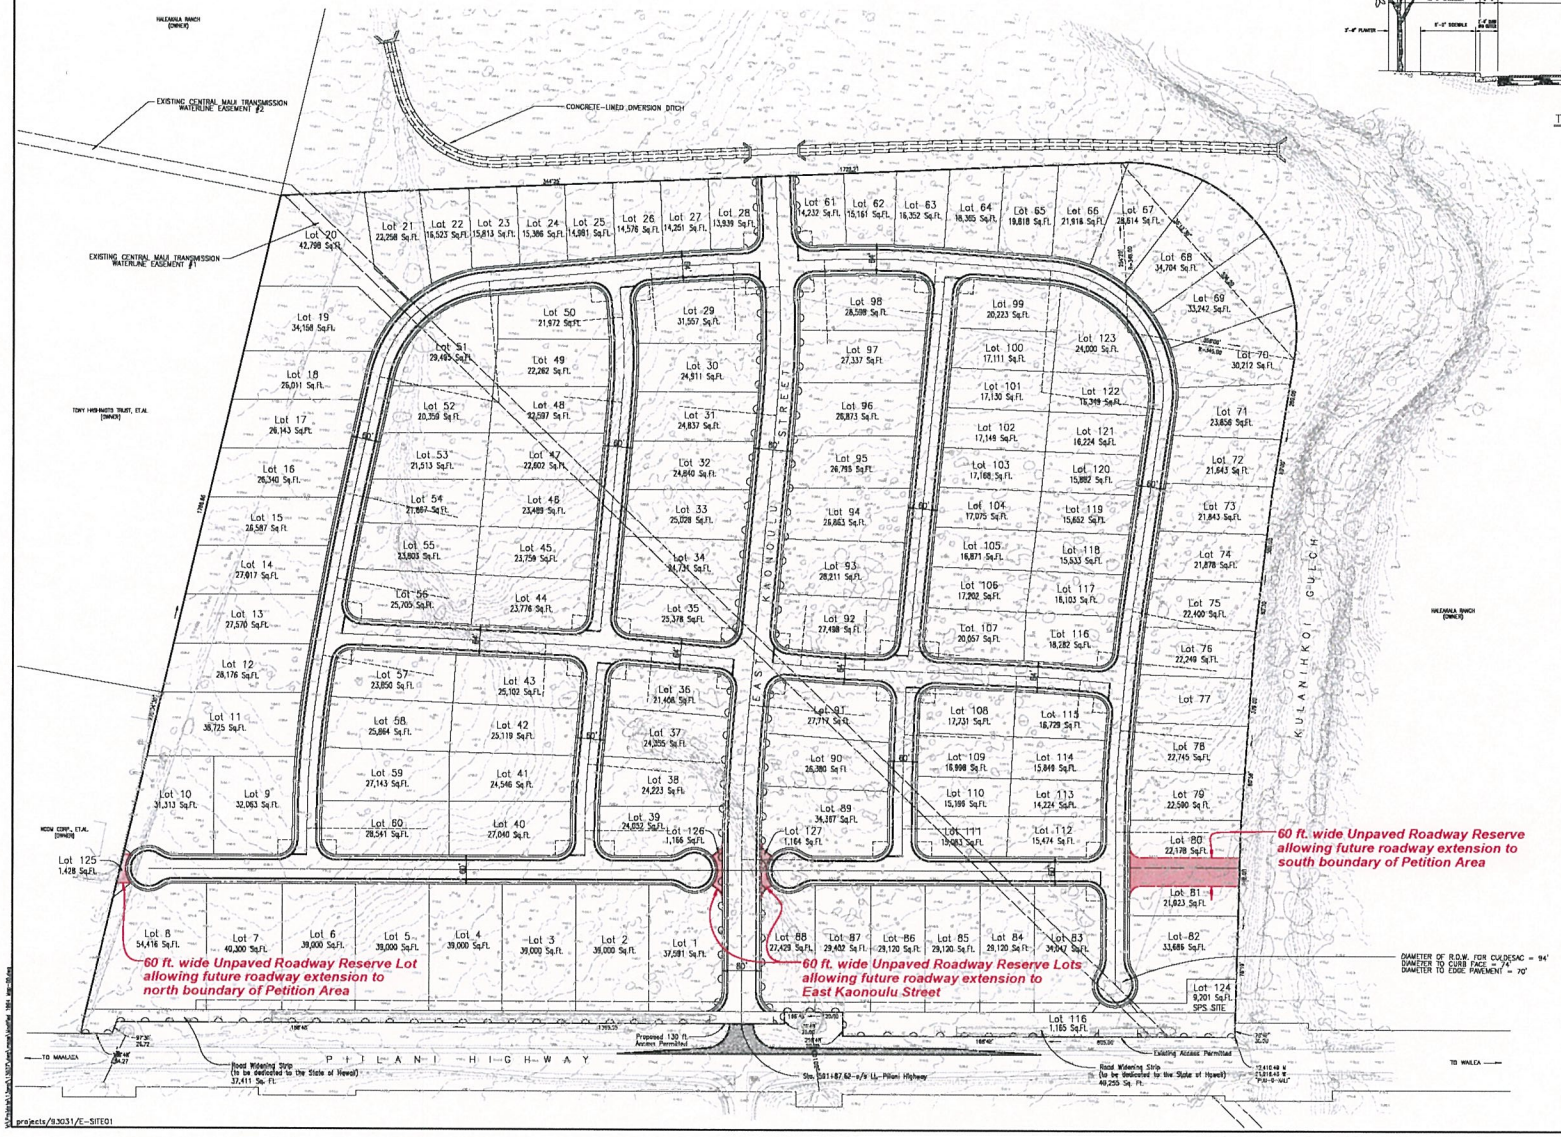

CONCEPTUAL DEVELOPMENT PLAN
KAONOULU INDUSTRIAL PARK

T.M.K. 3-9-01:16 AND
T.M.K. 2-2-02:PORTION OF 15

KIHEI, MAUI, HAWAII

SCALE: 1 IN. = 100 FT.

OWNER: KAONOULU RANCH
ADDRESS: WAILUKU, MAUI

L E G E N D

BUILDING
PAVED ROAD
UNPAVED ROAD
FENCE
WALL
POWER POLE
DRAIN
INDEX, INTERMEDIATE CONTOUR
APPROXIMATE CONTOUR
SPOT ELEVATION
DEPRESSION CONTOUR
TREE, TREELINE, SCRUB
PALM TREE
HY CONTROL

NOTES:

DIAMETER OF R.O.W. FOR CUL-DE-SAC = 94'
DIAMETER TO CURB FACE = 74'
DIAMETER TO EDGE PAVEMENT = 70'

WARREN S. UNEMORI – ENGINEERING, INC.
Wells Street Professional Center – Suite 403
2145 Wells Street – Wailuku, Maui, Hawaii 96793
(808)242-4403 FAX: (808)244-4056

May 1994

WSUE #93031

projects/93031/E-SITE01

EXHIBIT 8