



Planning - Engineering - Environmental Services - Photogrammetry - Surveying - Construction Management
808 842 1133 2024 North King Street, Suite 200 Honolulu, Hawaii 96819-3404

800' 400' 0 800' 1600'
1" = 800'

PROPOSED DRAINAGE RUNOFF MAP

MIKI BASIN INDUSTRIAL PARK DRAINAGE STUDY


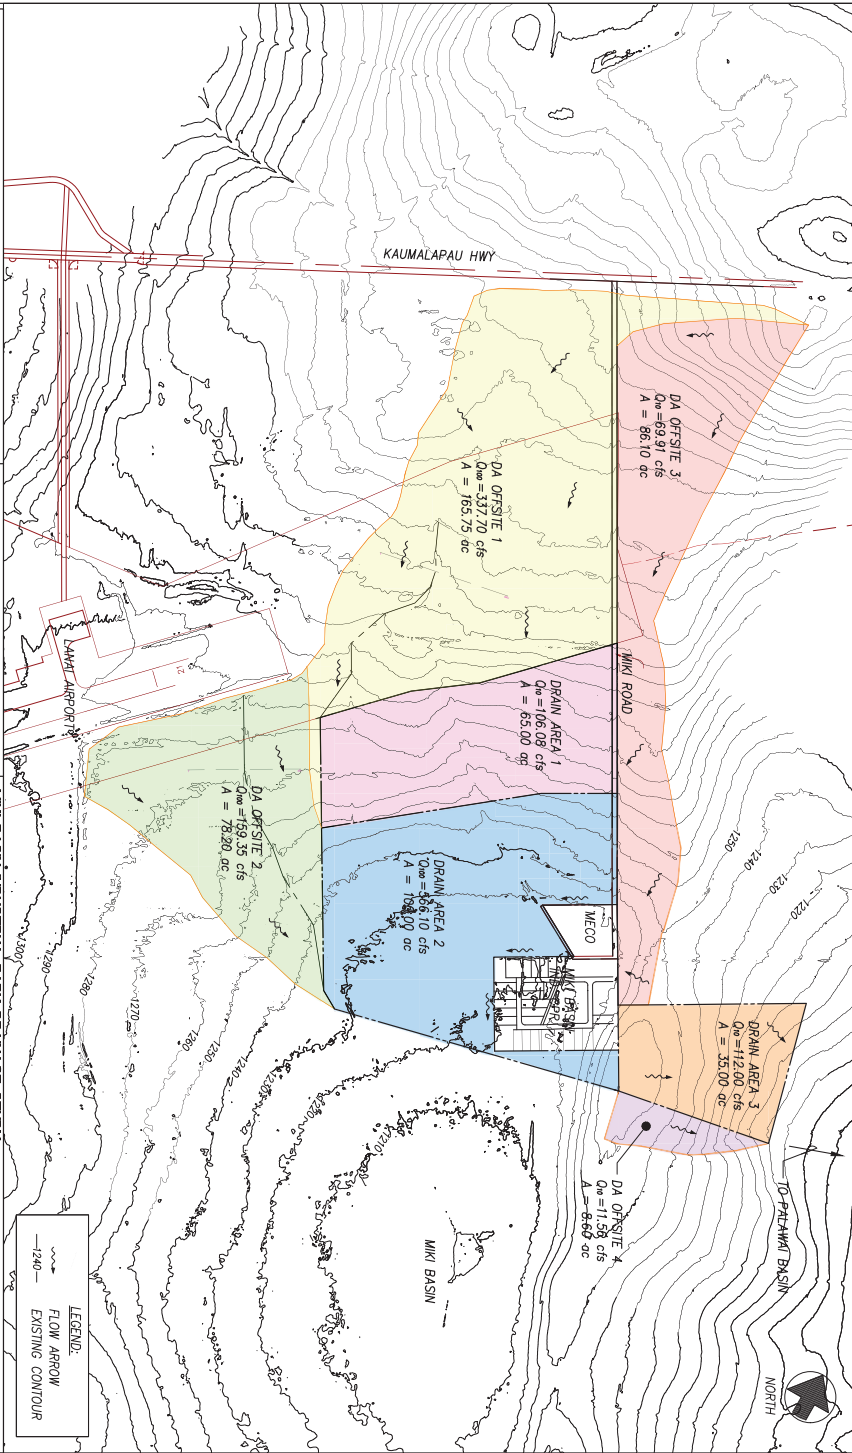


Figure 3

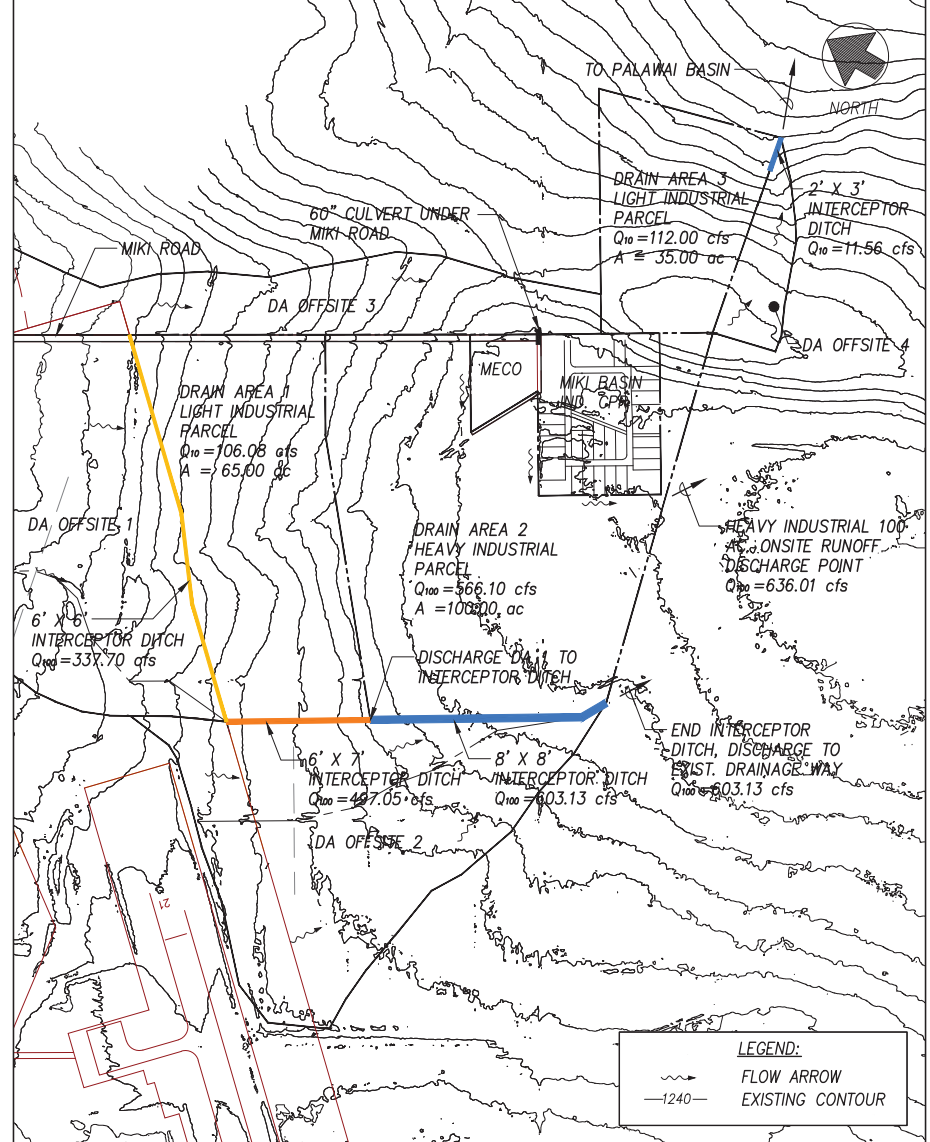

MIKI BASIN INDUSTRIAL PARK DRAINAGE STUDY
PROPOSED SITE IMPROVEMENTS
Figure 4

REF-478