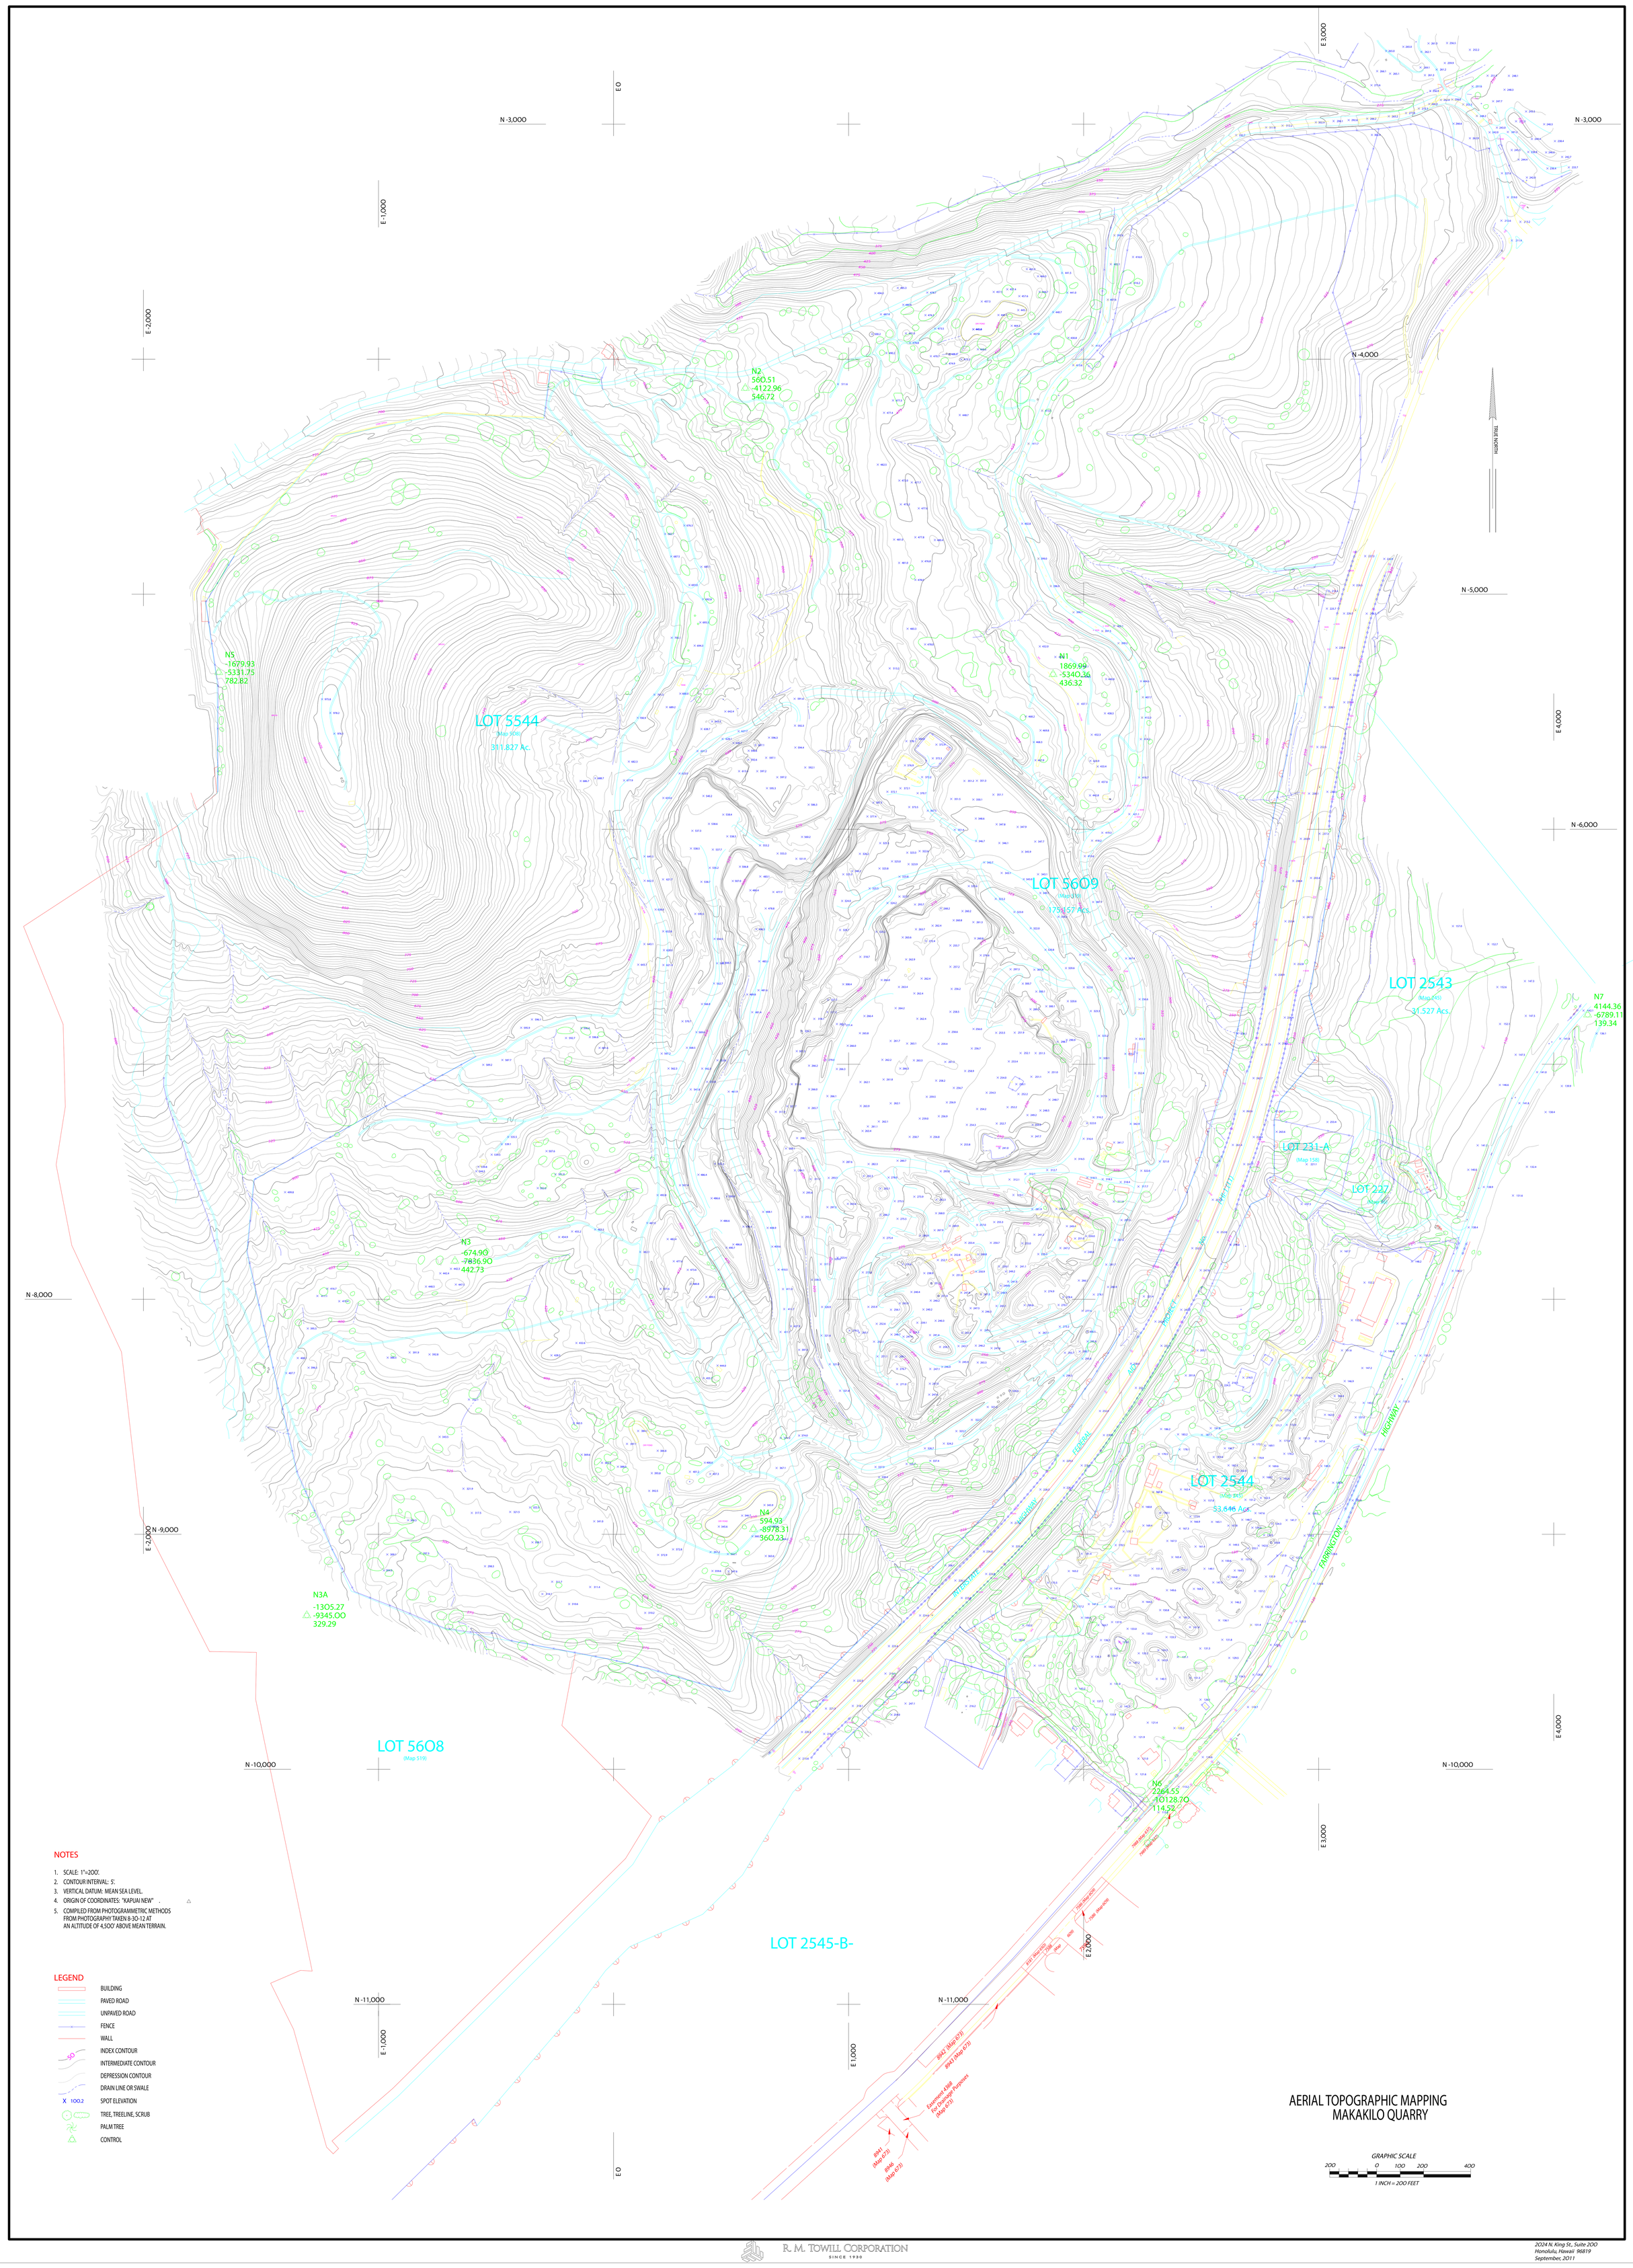

NOTES

1. SCALE: 1"=200'.
2. CONTOUR INTERVAL: 5'.
3. VERTICAL DATUM: MEAN SEA LEVEL.
4. ORIGIN OF COORDINATES: "KAPUAI NEW" .
5. COMPILED FROM PHOTOGRAMMETRIC METHODS FROM PHOTOGRAPHY TAKEN 8-30-12 AT AN ALTITUDE OF 4,500' ABOVE MEAN TERRAIN.

LEGEND

- BUILDING
- PAVED ROAD
- UNPAVED ROAD
- FENCE
- WALL
- INDEX CONTOUR
- INTERMEDIATE CONTOUR
- DEPRESSION CONTOUR
- DRAIN LINE OR SWALE
- X 100.2 SPOT ELEVATION
- TREE, TREELINE, SCRUB
- PALM TREE
- CONTROL

AERIAL TOPOGRAPHIC MAPPING
MAKAKILO QUARRY

GRAPHIC SCALE

200 0 100 200 400

1 INCH = 200 FEET

R. M. TOWILL CORPORATION
SINCE 1930

2024 N. King St., Suite 200
Honolulu, Hawaii 96819
September, 2011