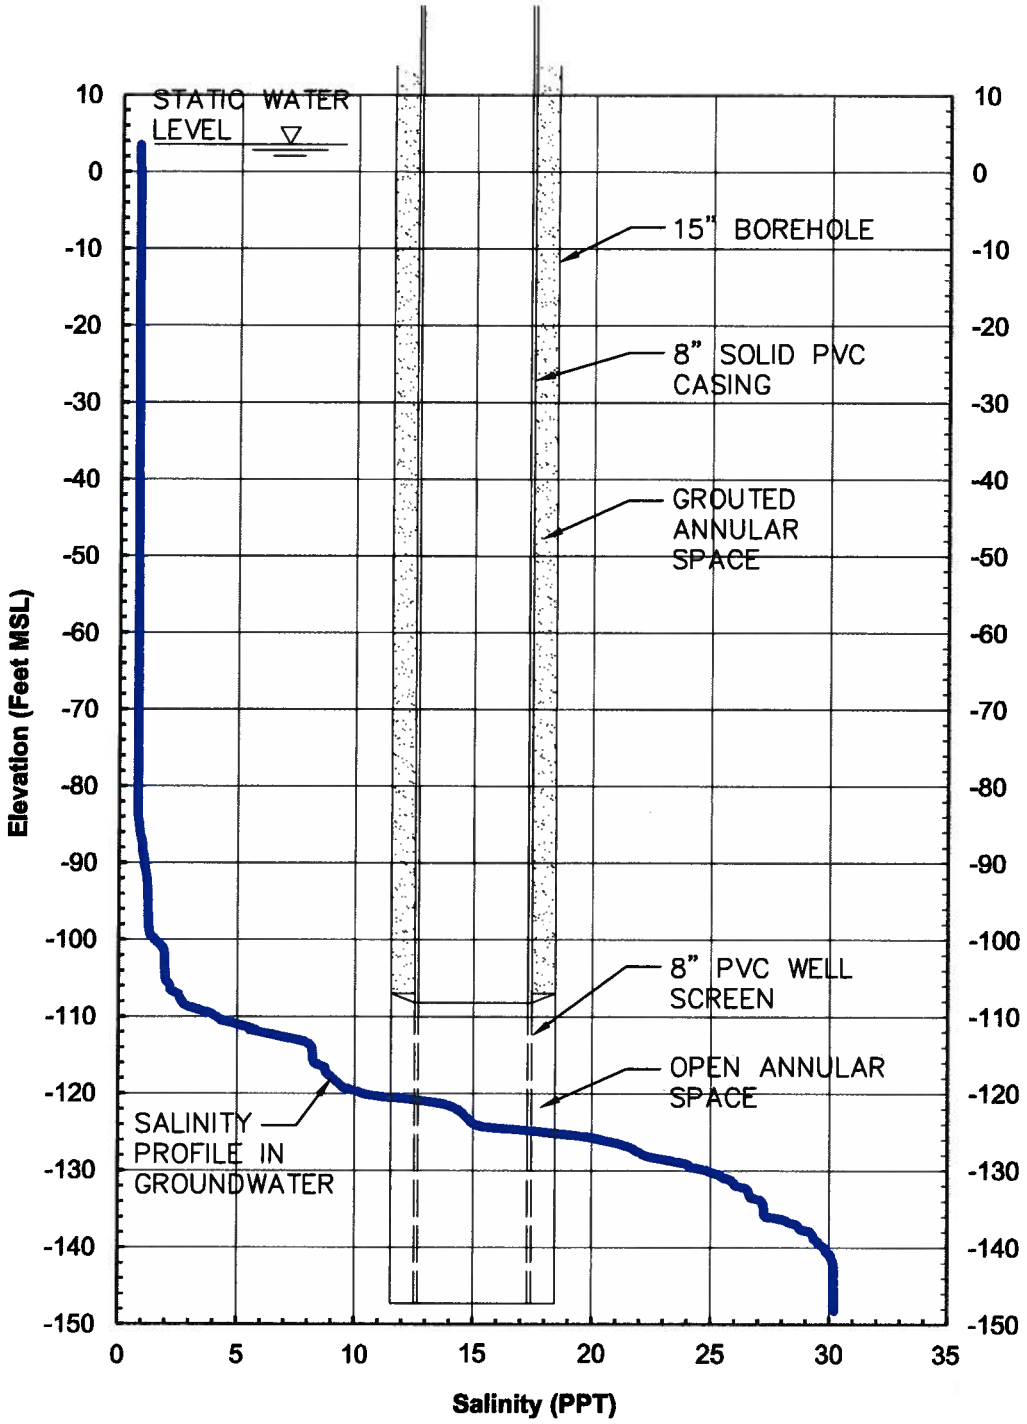

PUUNENE HEAVY INDUSTRIAL SUBDIVISION DISPOSAL WELL DESIGN