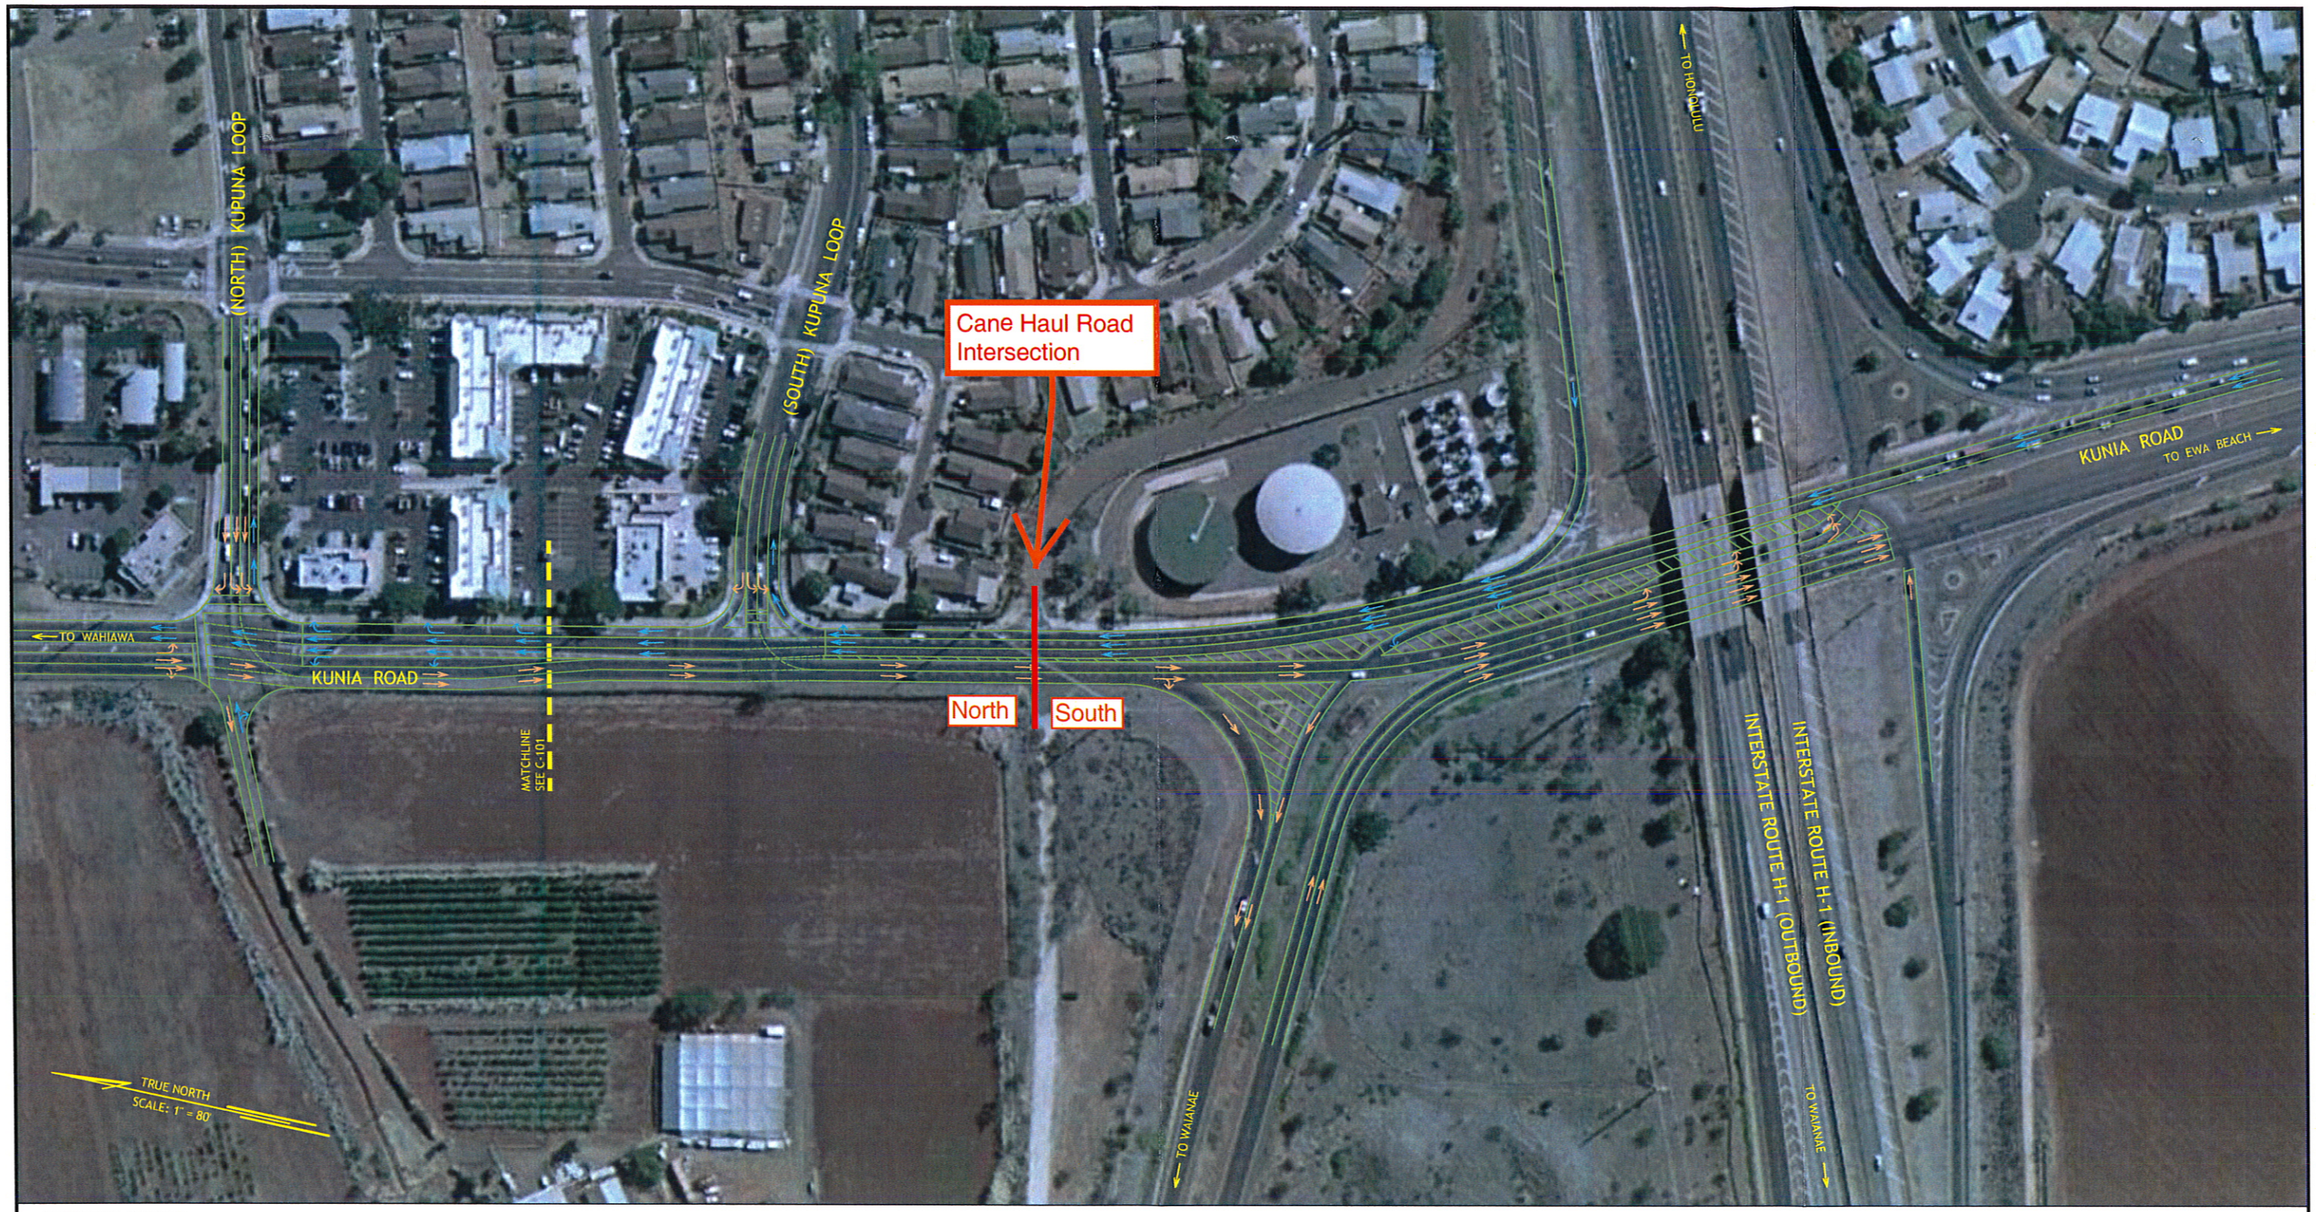

GRAPHIC SCALE

80' 40' 0 80' 160'

SCALE: 1"=80'

JULY 2013

WILSON OKAMOTO CORPORATION
ENGINEERS • PLANNERS

KUNIA ROAD WIDENING - INTERIM ALIGNMENT

Intersection of Kunia Road and Interstate Route H-1, exists 5, 5A and 5B

FIGURE C-102

EXHIBIT "9"